


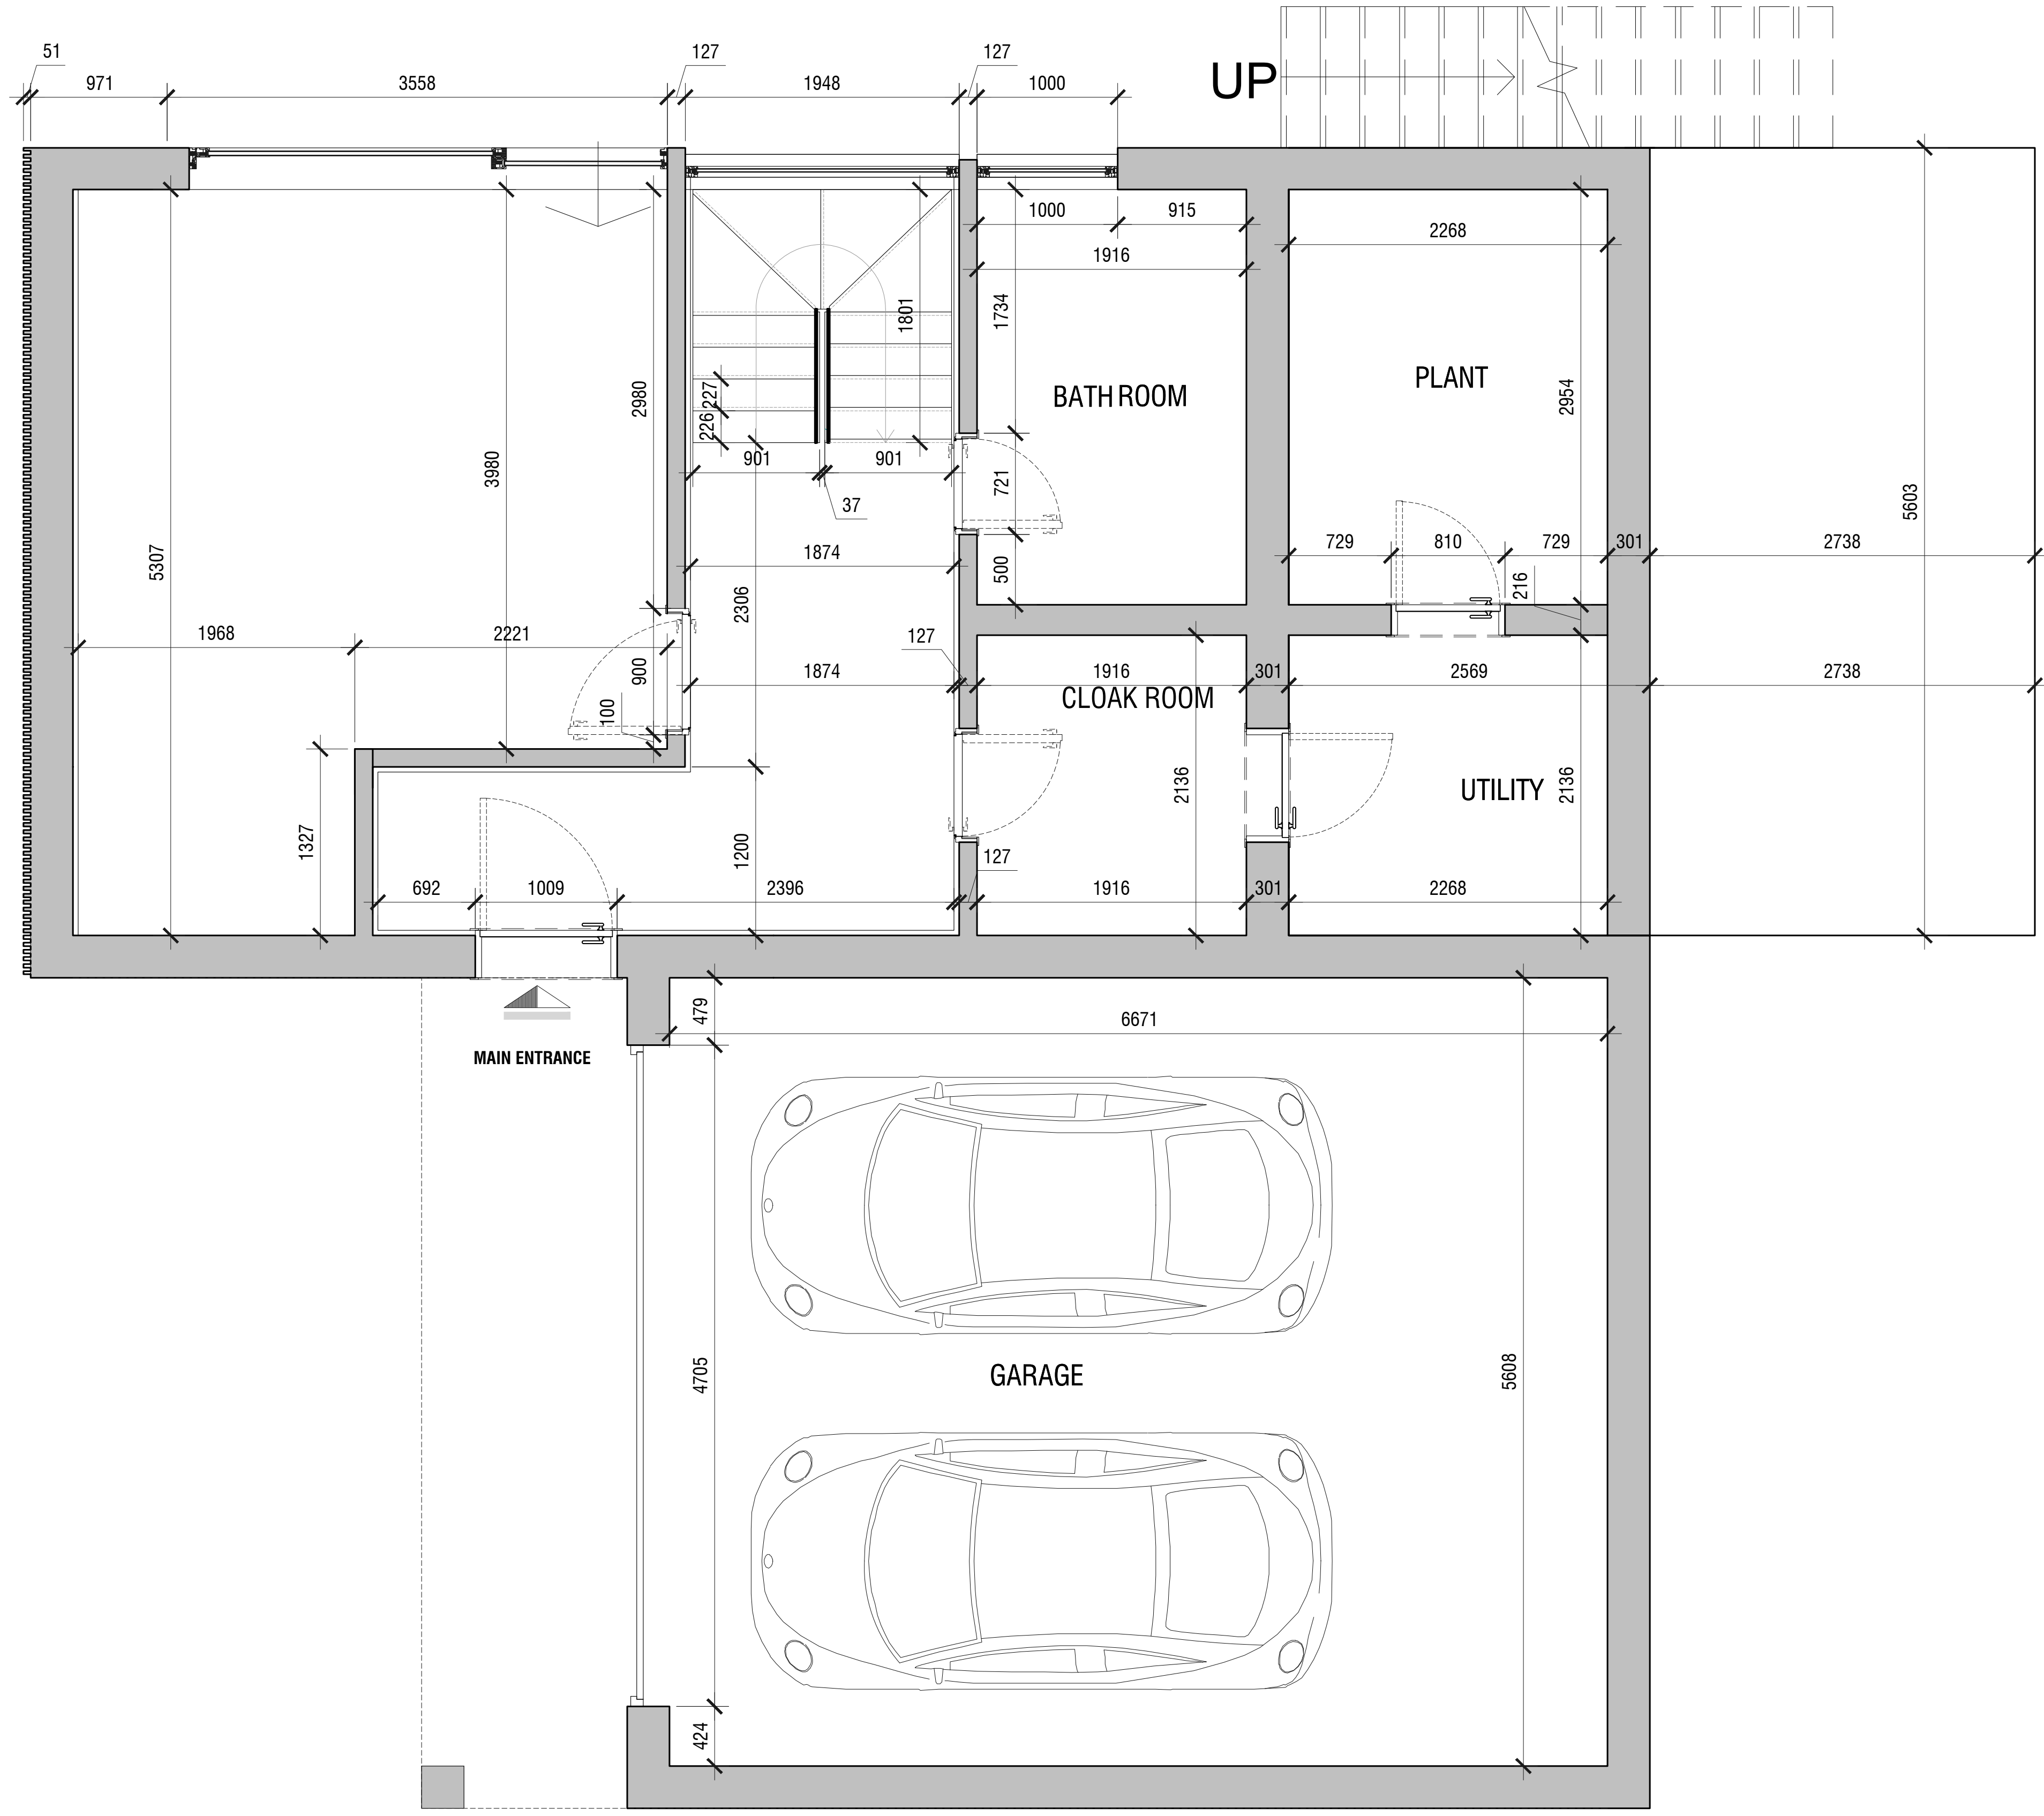

GF.ARCHITECTURAL PLAN

PLOT 4 (DENNING, KINGSBRIDGE)

- GENERAL NOTES:
1. ALL DIMENSIONS ARE IN **MILLIMETERS**, UNLESS OTHERWISE SPECIFIED.
 2. ALL DIMENSIONS TO BE VERIFIED ON SITE
 3. THIS DRAWING IS SOLELY A PROPERTY OF **IBRAHIM**.



CLIENT:

DRAWING TITLE:

ARCHITECTURAL

REVISIONS:

Rev.	Descriptions	Drawn	Chkd.	Date

PROJECT: CEILING LIGHTING

PROJECT DESCRIPTION: FIRST FLOOR

Interior Designer Associate: Ibrahim Ismail

LOCATION: United Kingdom	SCALE: 	DWG REF. NO: A101
SHEET # 1/1	PAPER SIZE: A1	SHEET NO: 03

DRAWN BY Ibrahim	CHECKED BY 	APPROVED BY 	DRAWN DATE 	PLOT DATE
---------------------	----------------	-----------------	----------------	---------------

Item Sr. Code
Project Reference Code. DE-KIT-2026



F.F.ARCHITECTURAL PLAN

PLOT 4 (DENNINGS, KINGSBRIDGE)

GENERAL NOTES:

1. ALL DIMENSIONS ARE IN **MILLIMETERS**, UNLESS OTHERWISE SPECIFIED.
2. ALL DIMENSIONS TO BE VERIFIED ON SITE
3. THIS DRAWING IS SOLELY A PROPERTY OF **IBRAHIM**.



CLIENT:

DRAWING TITLE:

ARCHITECTURAL

REVISIONS:

Rev.	Descriptions	Drawn	Chkd.	Date

PROJECT:

CEILING LIGHTING

PROJECT DESCRIPTION :


FIRST FLOOR

Interior Designer Associate: Ibrahim Ismail

LOCATION: United Kingdom	SCALE: A101	DWG REF. NO: A101
SHEET # 1/1	PAPER SIZE: A1	SHEET NO: 03

DRAWN BY Ibrahim	CHECKED BY	APPROVED BY	DRAWN DATE	PLOT DATE
---------------------	------------	-------------	------------	-----------

Item Sr. Code
Project Reference Code. DE-KIT-2026

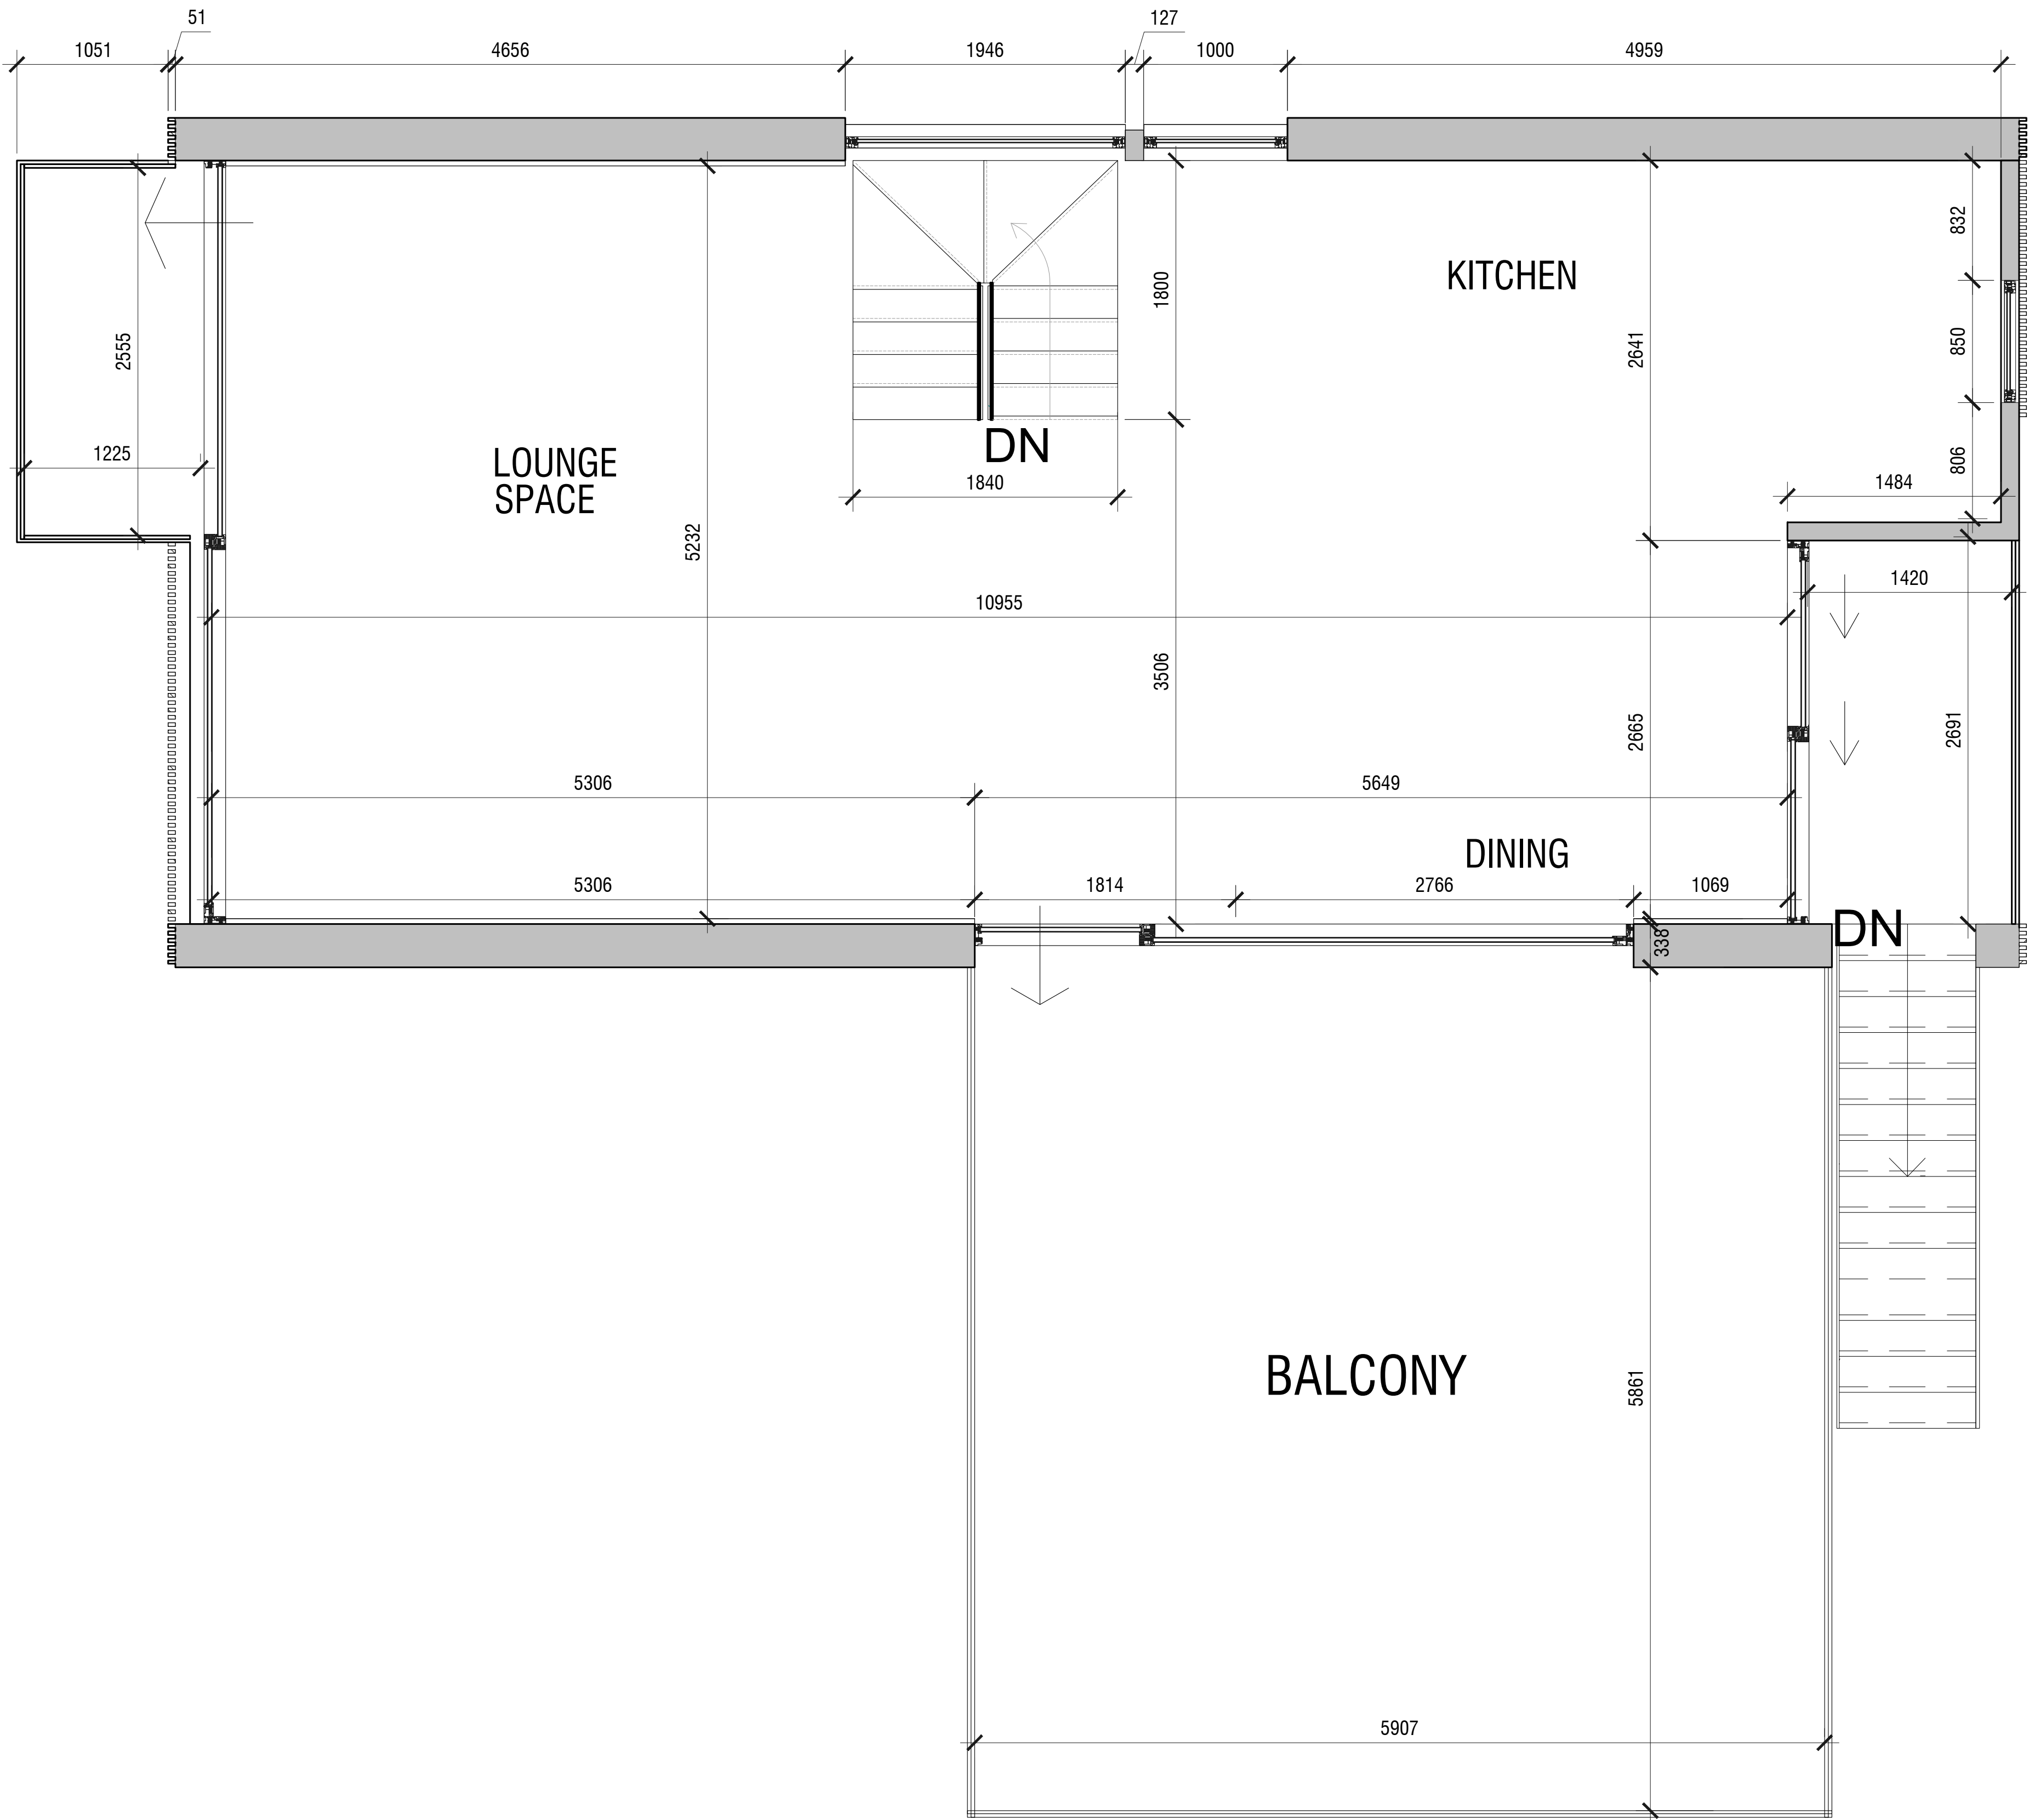

S.F.ARCHITECTURAL PLAN

PLOT 4 (DENNINGS, KINGSBRIDGE)

GENERAL NOTES:

- ALL DIMENSIONS ARE IN **MILLIMETERS**, UNLESS OTHERWISE SPECIFIED.
- ALL DIMENSIONS TO BE VERIFIED ON SITE
- THIS DRAWING IS SOLELY A PROPERTY OF **IBRAHIM**.



CLIENT:

DRAWING TITLE:

ARCHITECTURAL

REVISIONS:

Rev.	Descriptions	Drawn	Chkd.	Date


PROJECT:	PROJECT DESCRIPTION:
CEILING LIGHTING	FIRST FLOOR

Interior Designer Associate: Ibrahim Ismail

LOCATION:	SCALE:	DWG REF. NO:
United Kingdom		A101
SHEET # 1/1	PAPER SIZE:	SHEET NO:
	A1	03

DRAWN BY	CHECKED BY	APPROVED BY	DRAWN DATE	PLOT DATE
Ibrahim				

Item Sr. Code	
Project Reference Code.	DE-KIT-2026

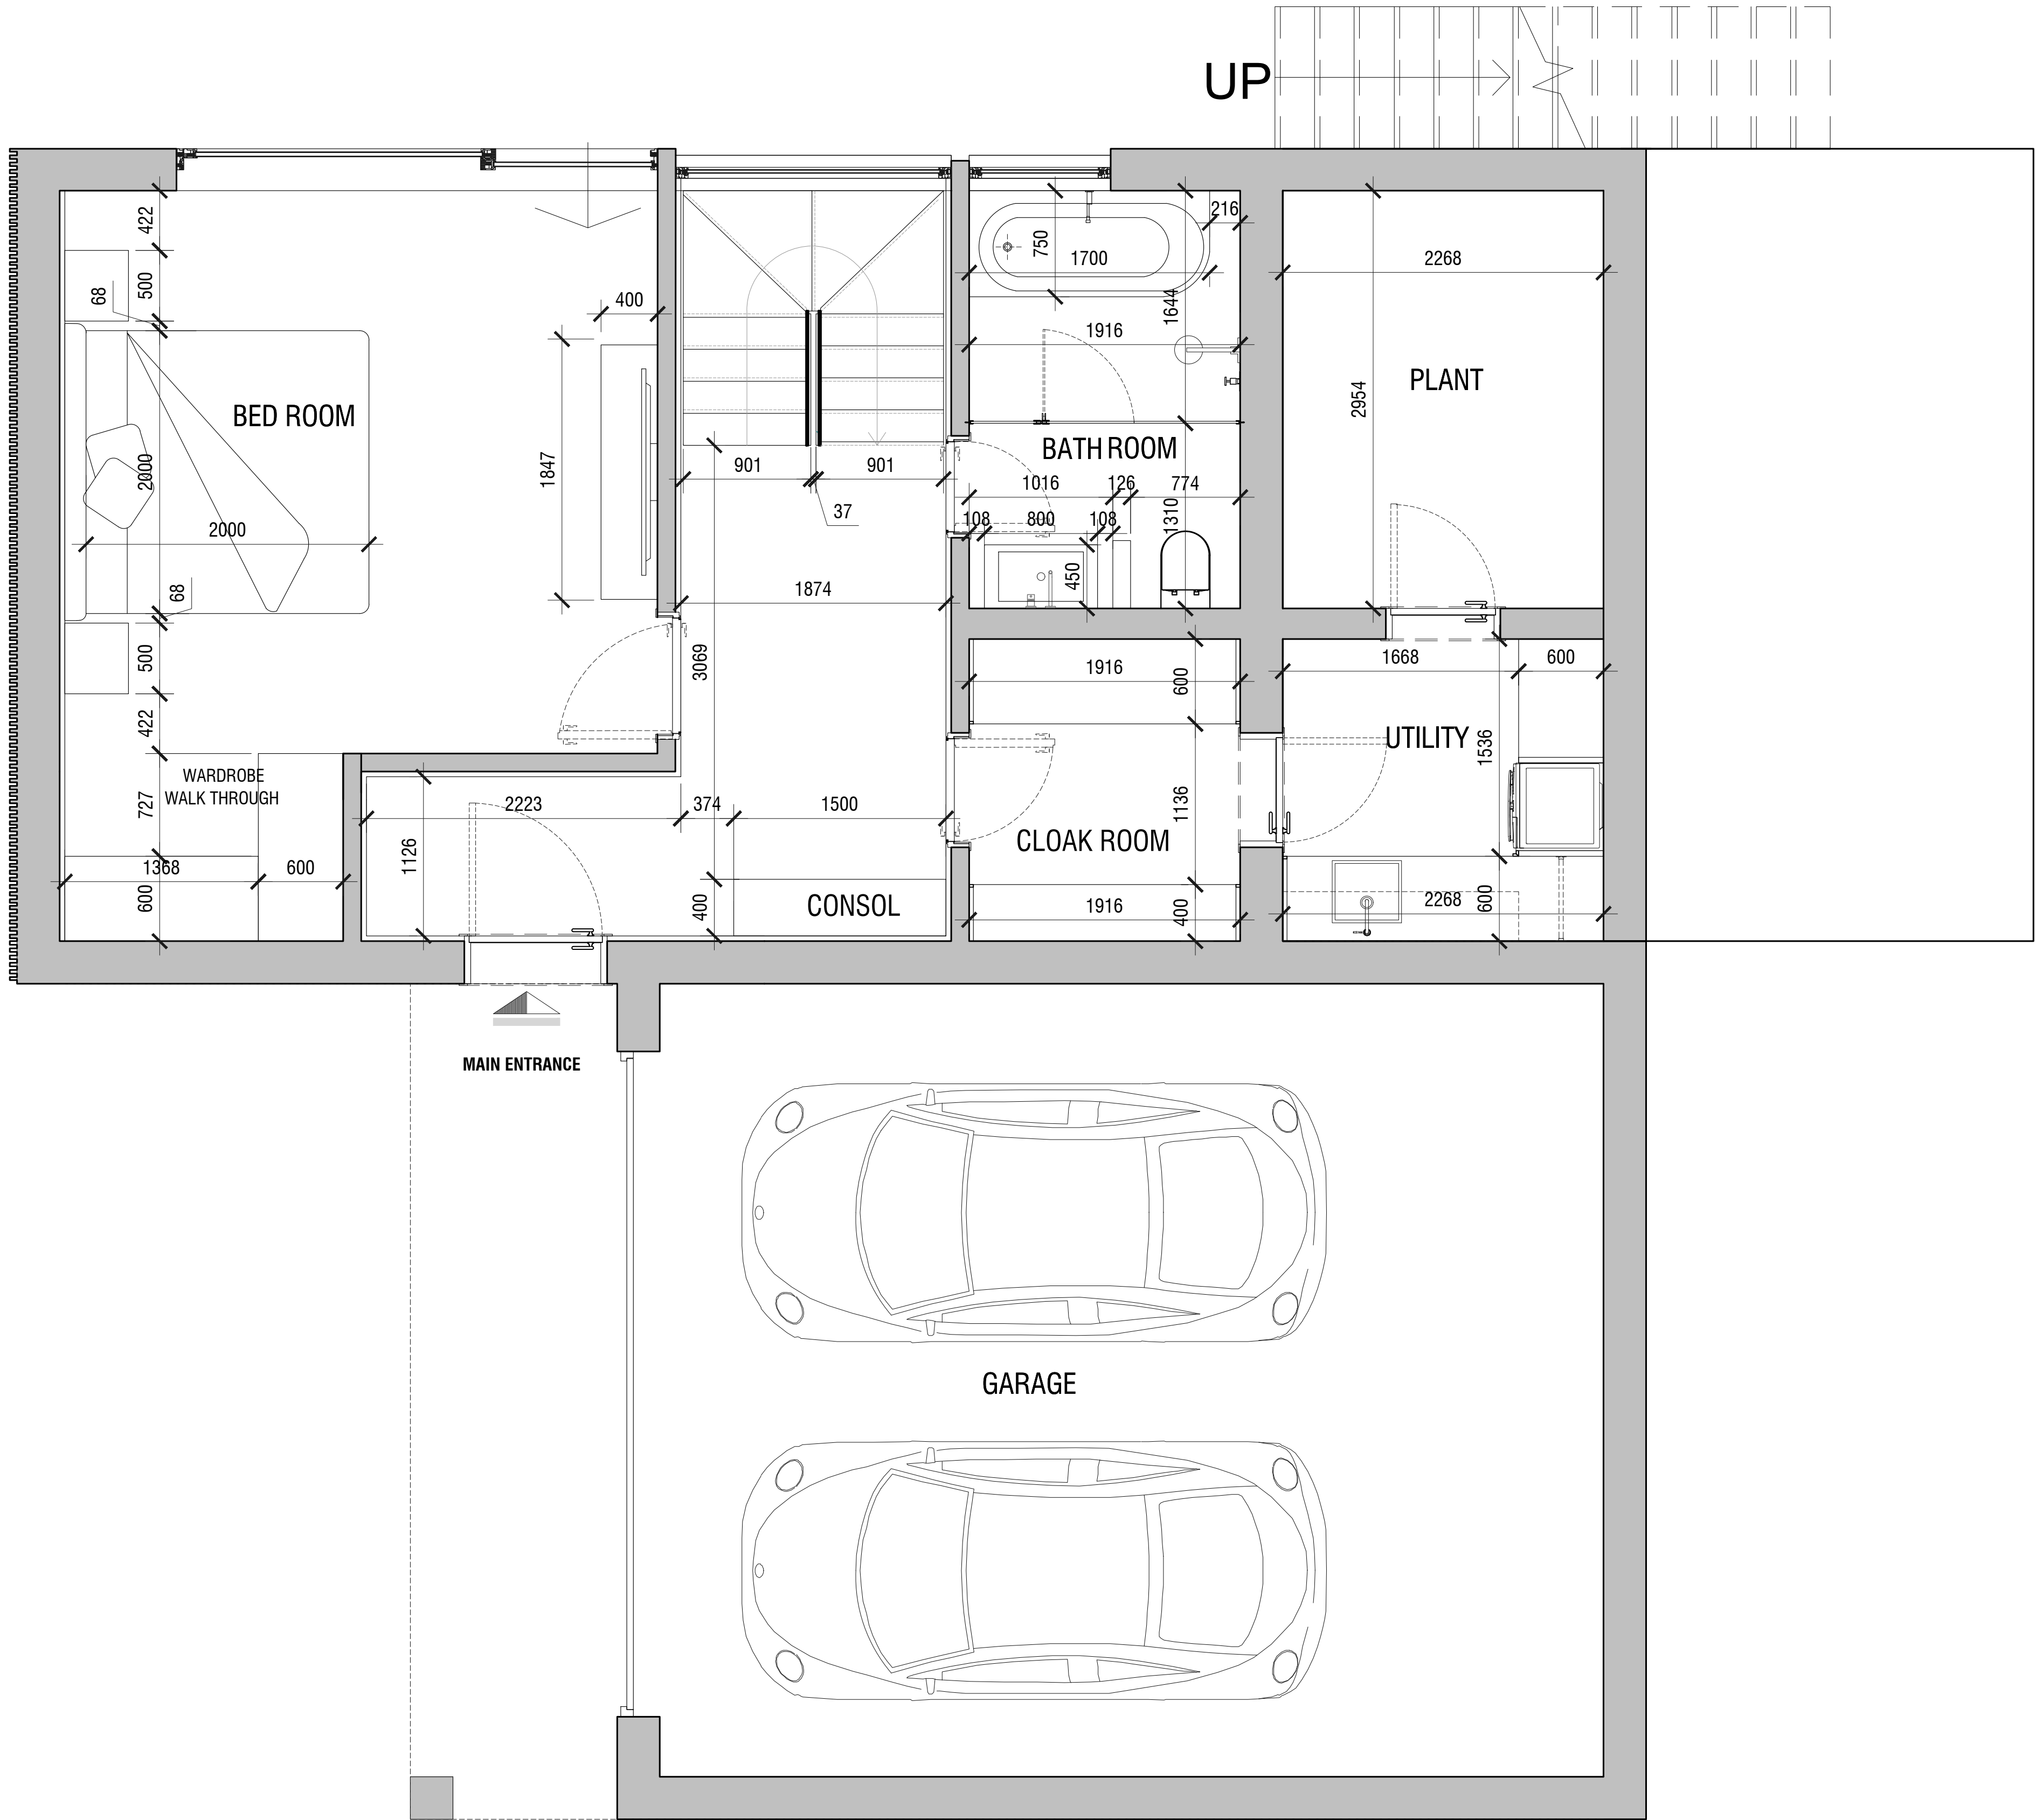

GF.FURNITURE PLAN

PLOT 4 (DENNING, KINGSBRIDGE)

GENERAL NOTES:

- 1. ALL DIMENSIONS ARE IN **MILLIMETERS**, UNLESS OTHERWISE SPECIFIED.
- 2. ALL DIMENSIONS TO BE VERIFIED ON SITE
- 3. THIS DRAWING IS SOLELY A PROPERTY OF **IBRAHIM**.



CLIENT:

DRAWING TITLE:
ARCHITECTURAL

REVISIONS:

Rev.	Descriptions	Drawn	Chkd.	Date


PROJECT:	PROJECT DESCRIPTION :
CEILING LIGHTING	FIRST FLOOR

Interior Designer Associate: Ibrahim Ismail

LOCATION:	SCALE:	DWG REF. NO:
United Kingdom		A101
SHEET # 1/1	PAPER SIZE:	SHEET NO:
	A1	03

DRAWN BY	CHECKED BY	APPROVED BY	DRAWN DATE	PLOT DATE
Ibrahim				

Item Sr. Code	
Project Reference Code.	DE-KIT-2026

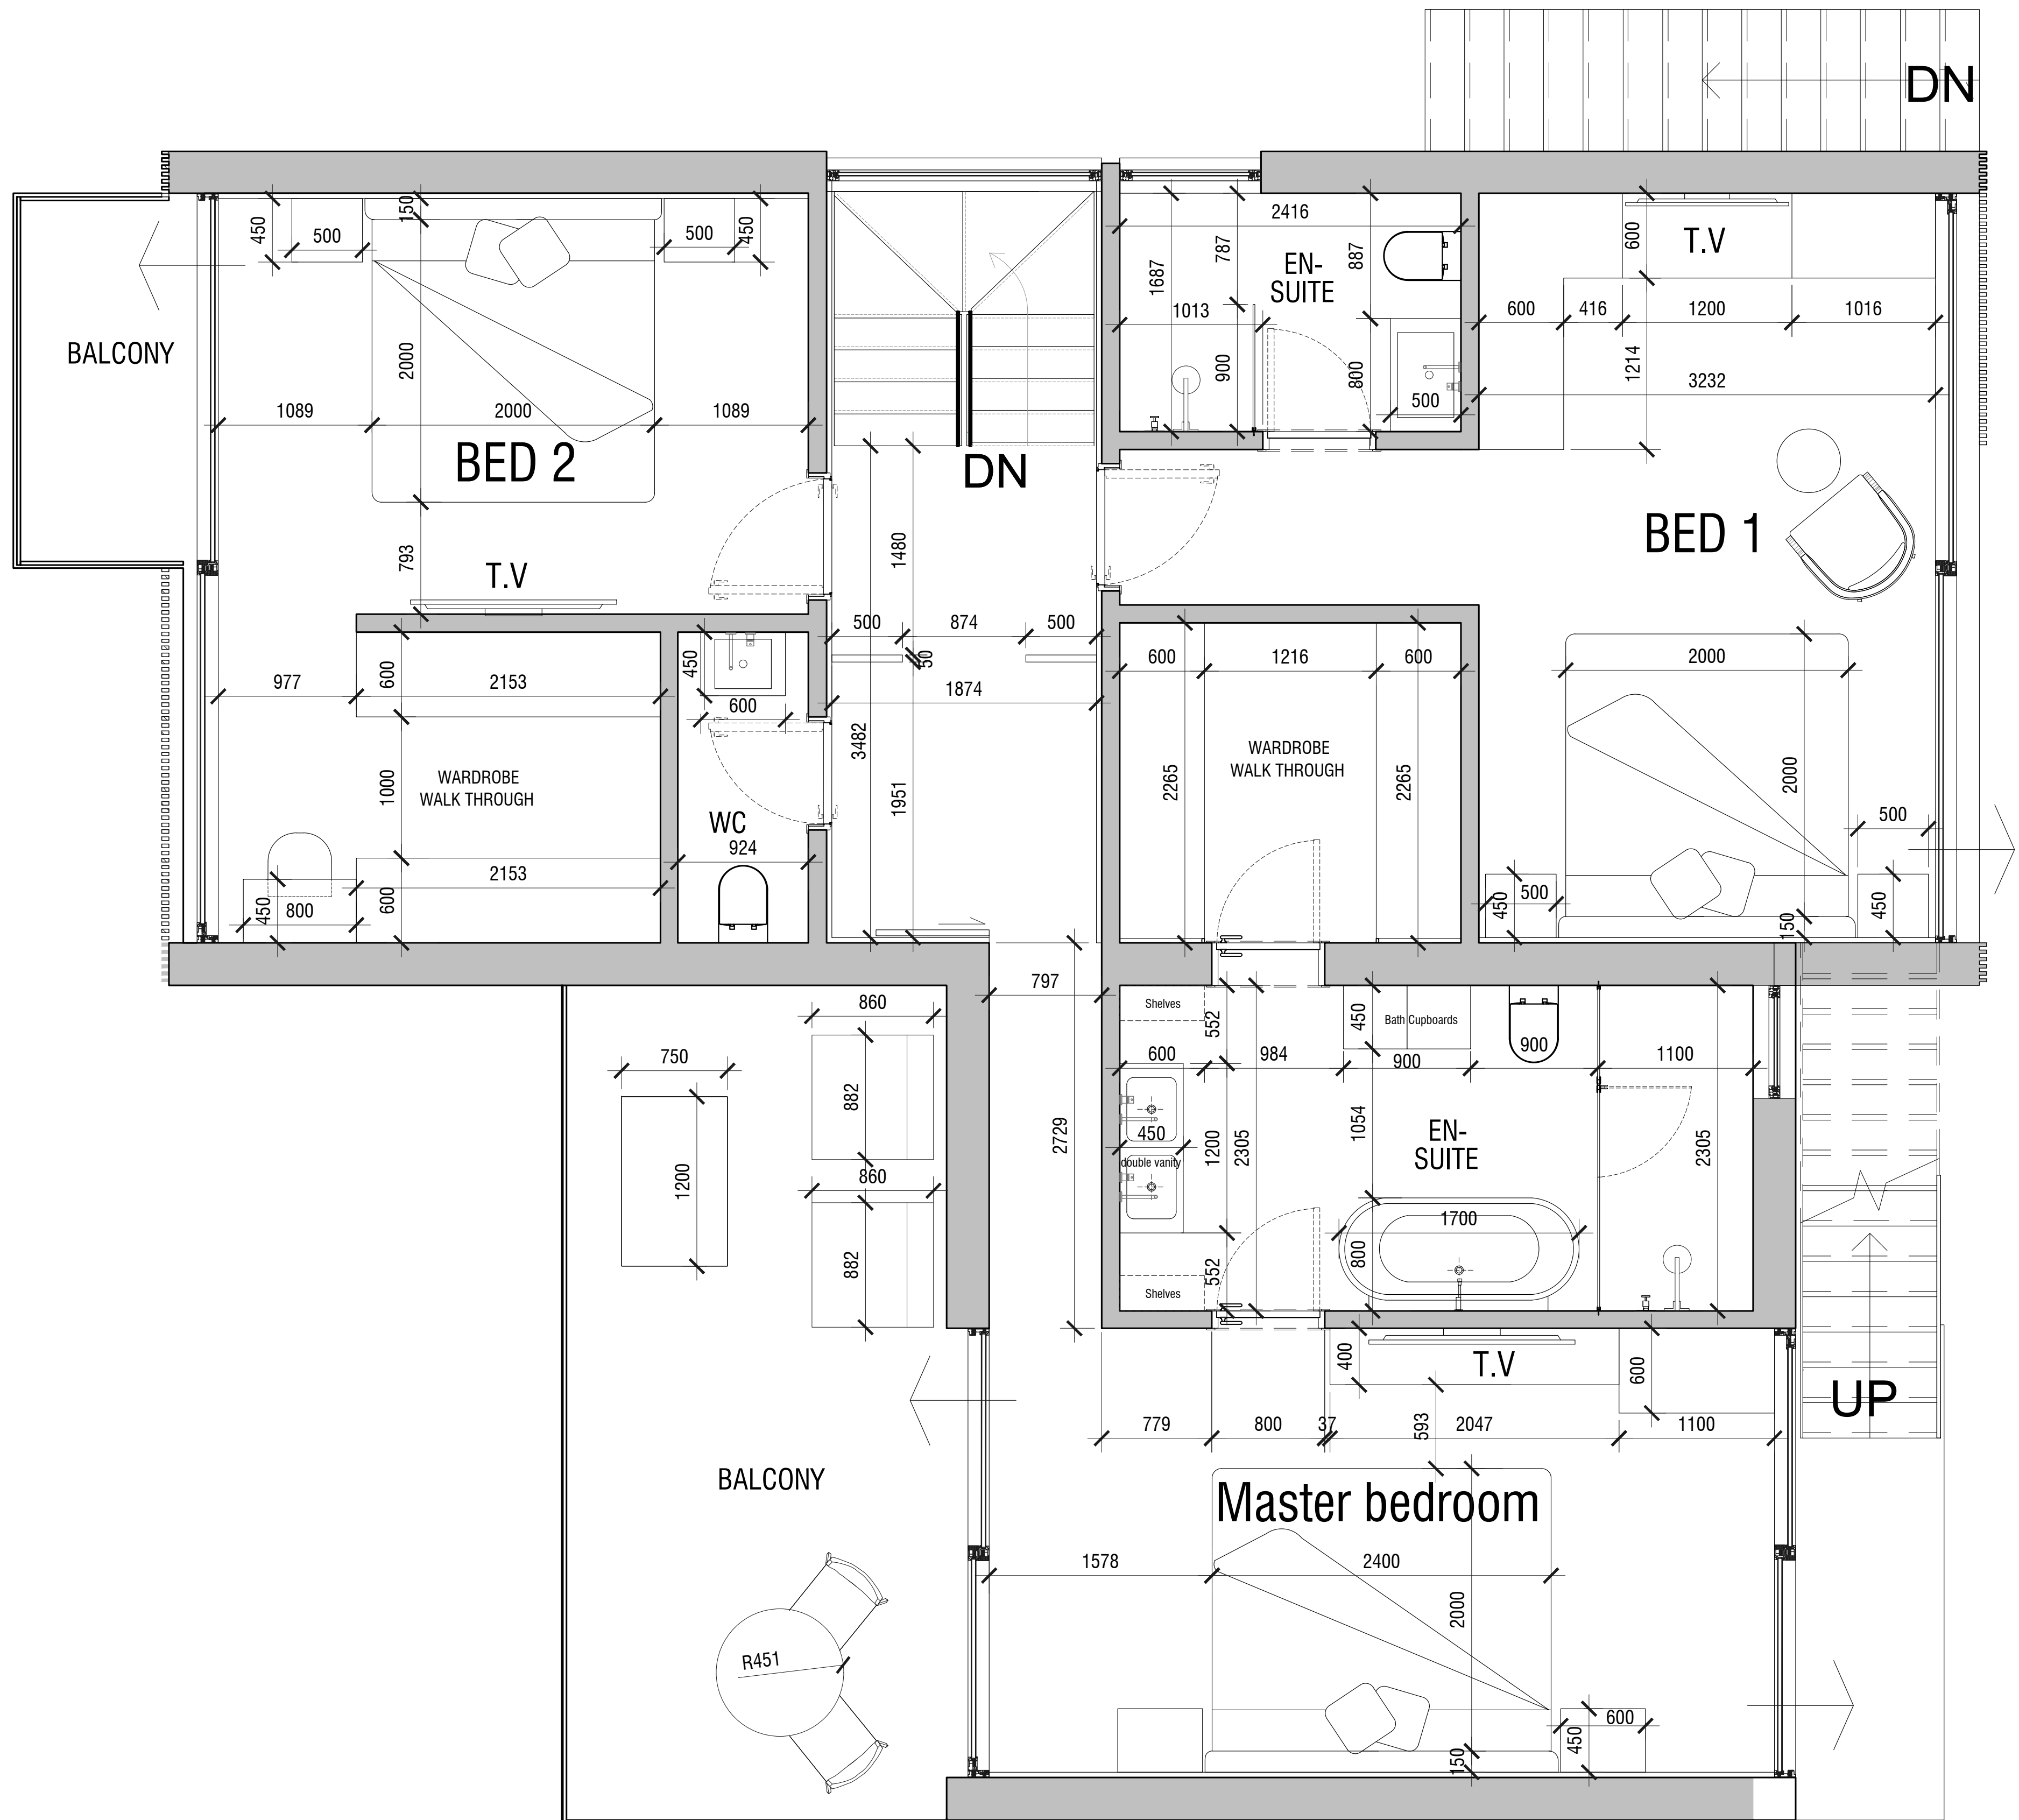

FF.FURNITURE PLAN

PLOT 4 (DENNING, KINGSBRIDGE)

GENERAL NOTES:

- ALL DIMENSIONS ARE IN **MILLIMETERS**, UNLESS OTHERWISE SPECIFIED.
- ALL DIMENSIONS TO BE VERIFIED ON SITE
- THIS DRAWING IS SOLELY A PROPERTY OF **IBRAHIM**.



CLIENT:

DRAWING TITLE:

ARCHITECTURAL

REVISIONS:

Rev.	Descriptions	Drawn	Chkd.	Date

PROJECT:

CEILING LIGHTING

PROJECT DESCRIPTION :

FIRST FLOOR


Interior Designer Associate: Ibrahim Ismail

LOCATION: United Kingdom	SCALE: A101	DWG REF. NO: A101
SHEET # 1/1	PAPER SIZE: A1	SHEET NO: 03

DRAWN BY Ibrahim	CHECKED BY	APPROVED BY	DRAWN DATE	PLOT DATE
---------------------	------------	-------------	------------	-----------

Item Sr. Code

Project Reference Code. DE-KIT-2026

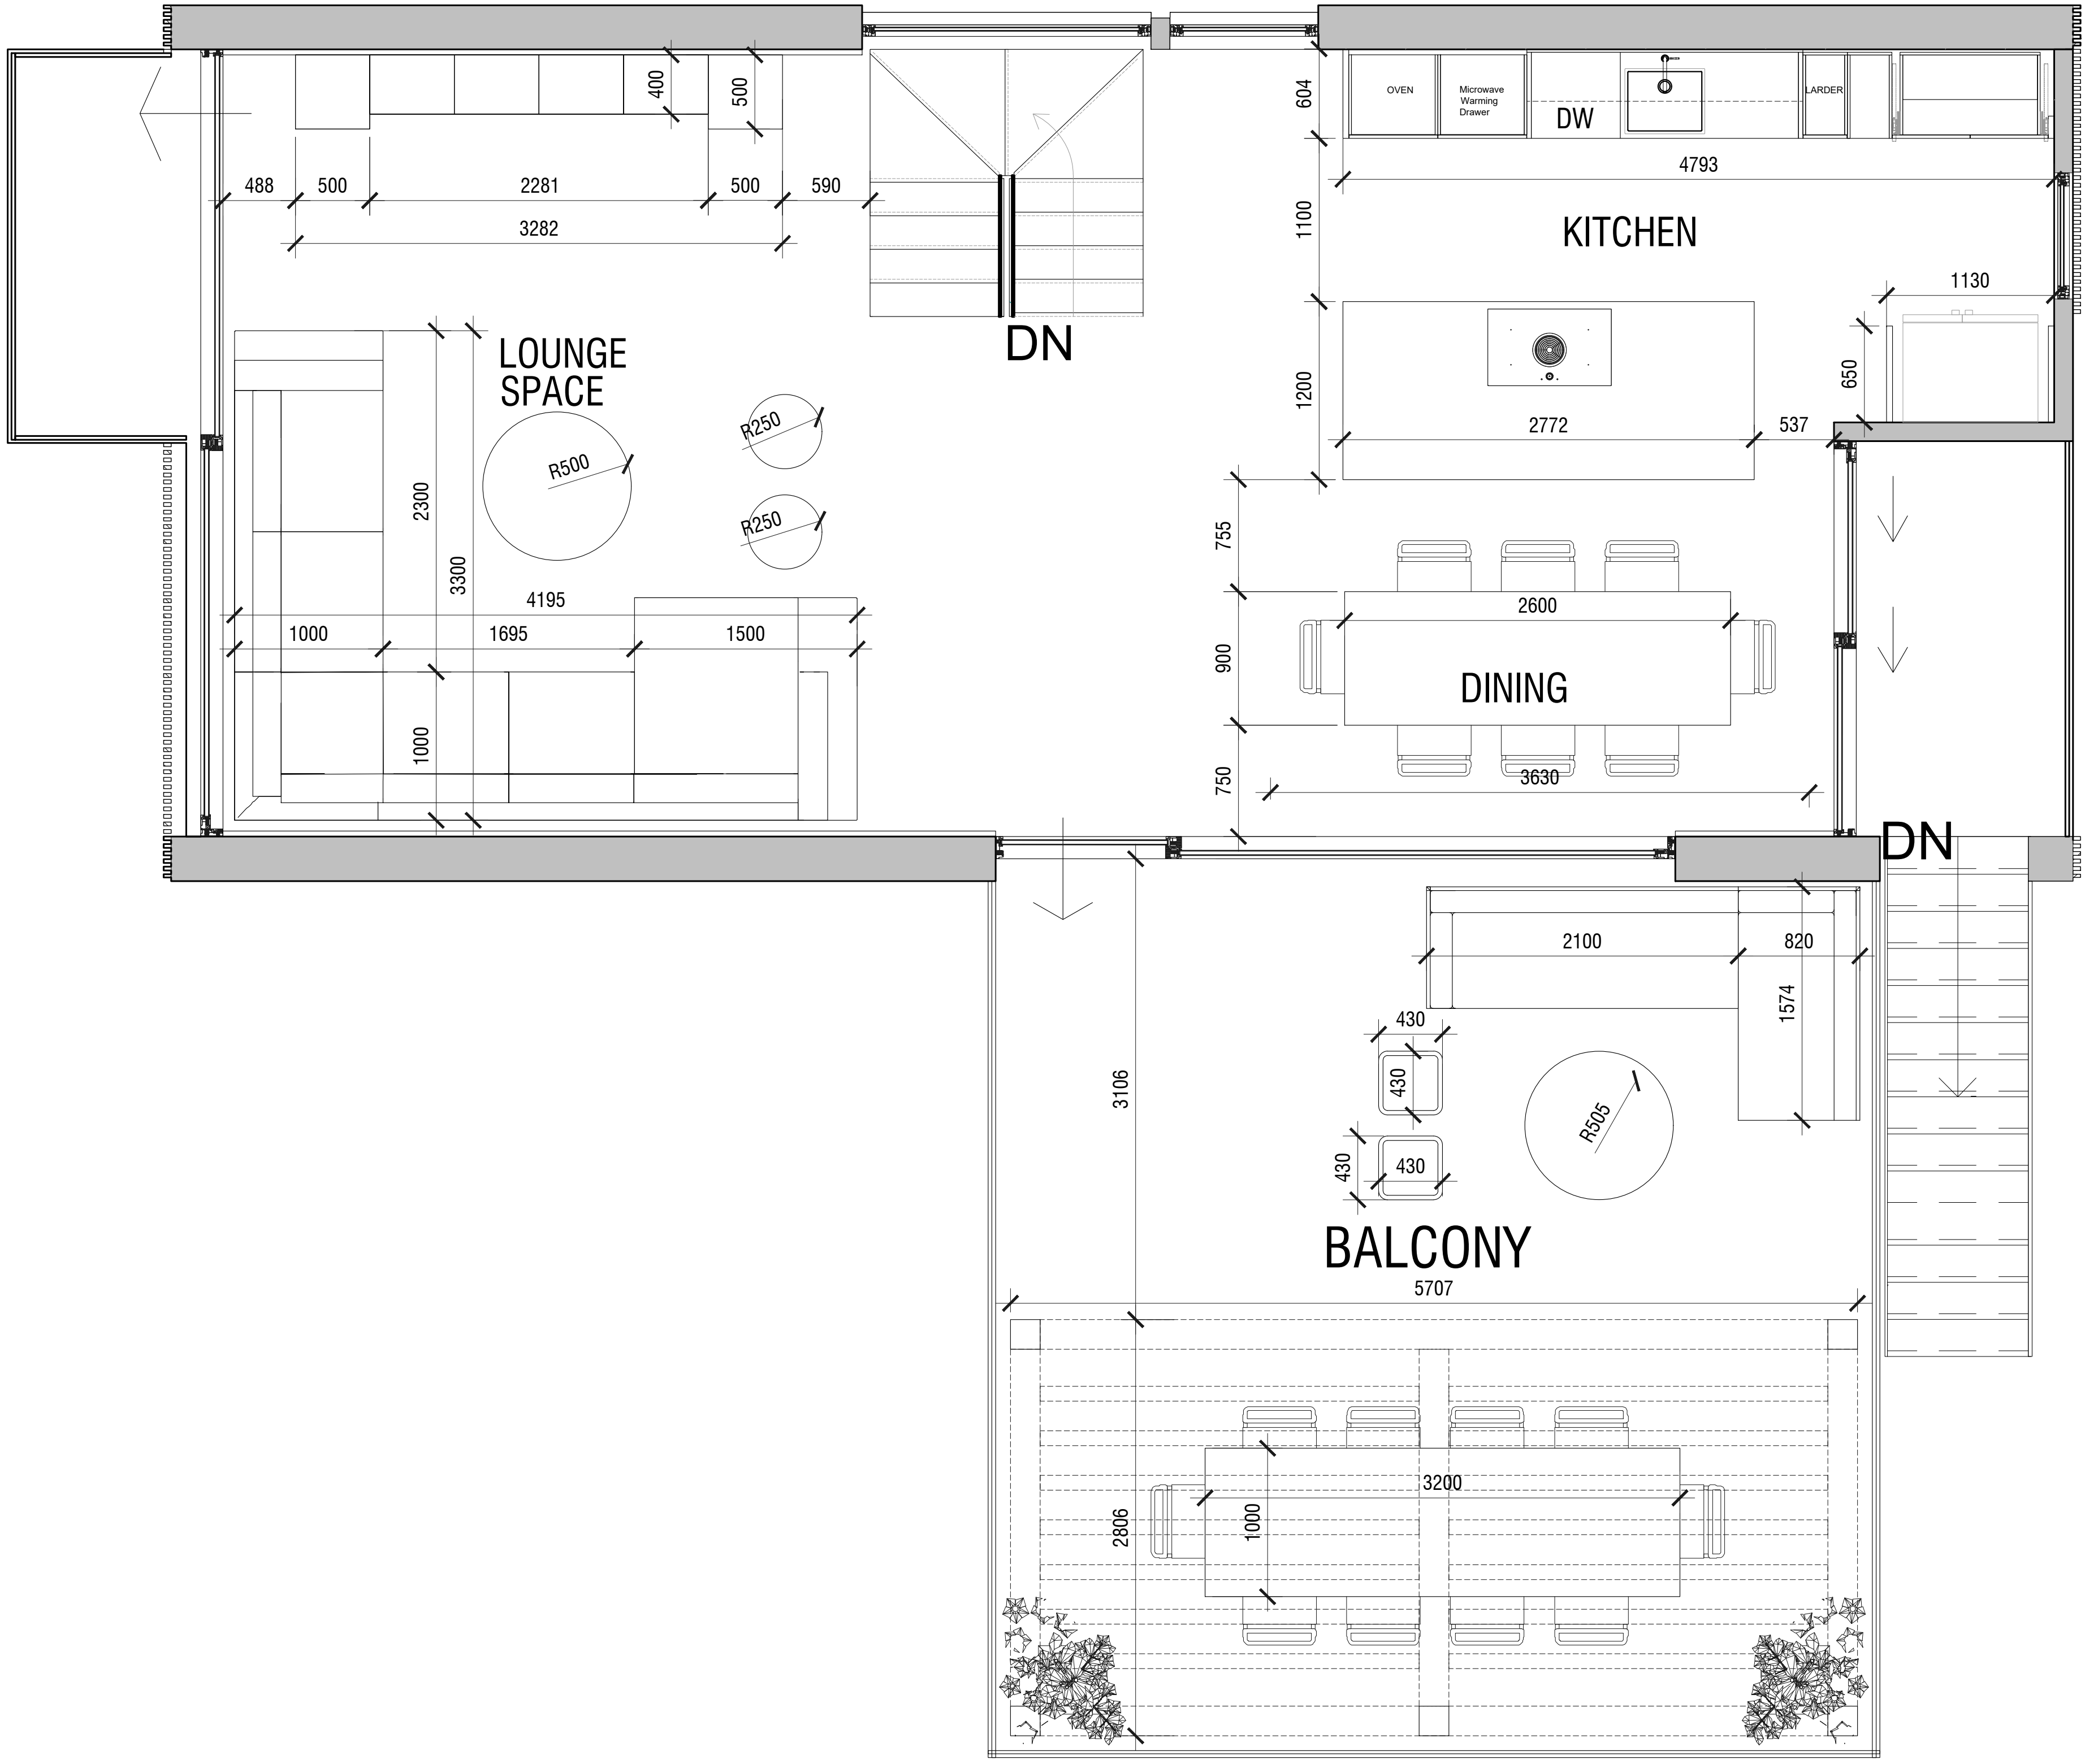

RF.FURNITURE PLAN

PLOT 4 (DENNINGS, KINGSBRIDGE)

- GENERAL NOTES:
1. ALL DIMENSIONS ARE IN **MILLIMETERS**, UNLESS OTHERWISE SPECIFIED.
 2. ALL DIMENSIONS TO BE VERIFIED ON SITE
 3. THIS DRAWING IS SOLELY A PROPERTY OF **IBRAHIM**.



CLIENT:

DRAWING TITLE:

ARCHITECTURAL

REVISIONS:

Rev.	Descriptions	Drawn	Chkd.	Date

PROJECT:	PROJECT DESCRIPTION :
CEILING LIGHTING	FIRST FLOOR

Interior Designer Associate: Ibrahim Ismail

LOCATION:	SCALE:	DWG REF. NO:
United Kingdom		A101
SHEET # 1/1	PAPER SIZE:	SHEET NO:
	A1	03

DRAWN BY	CHECKED BY	APPROVED BY	DRAWN DATE	PLOT DATE
Ibrahim				
Item Sr. Code				
Project Reference Code.	DE-KIT-2026			